12

SECTION Six (6), TOWNSHIP Eleven (11).

Survey commenced March the 7th 1854 by John J Peyton
Surveyor Clay County corners found & 16 set Bearings
taken at 5° W. Variation

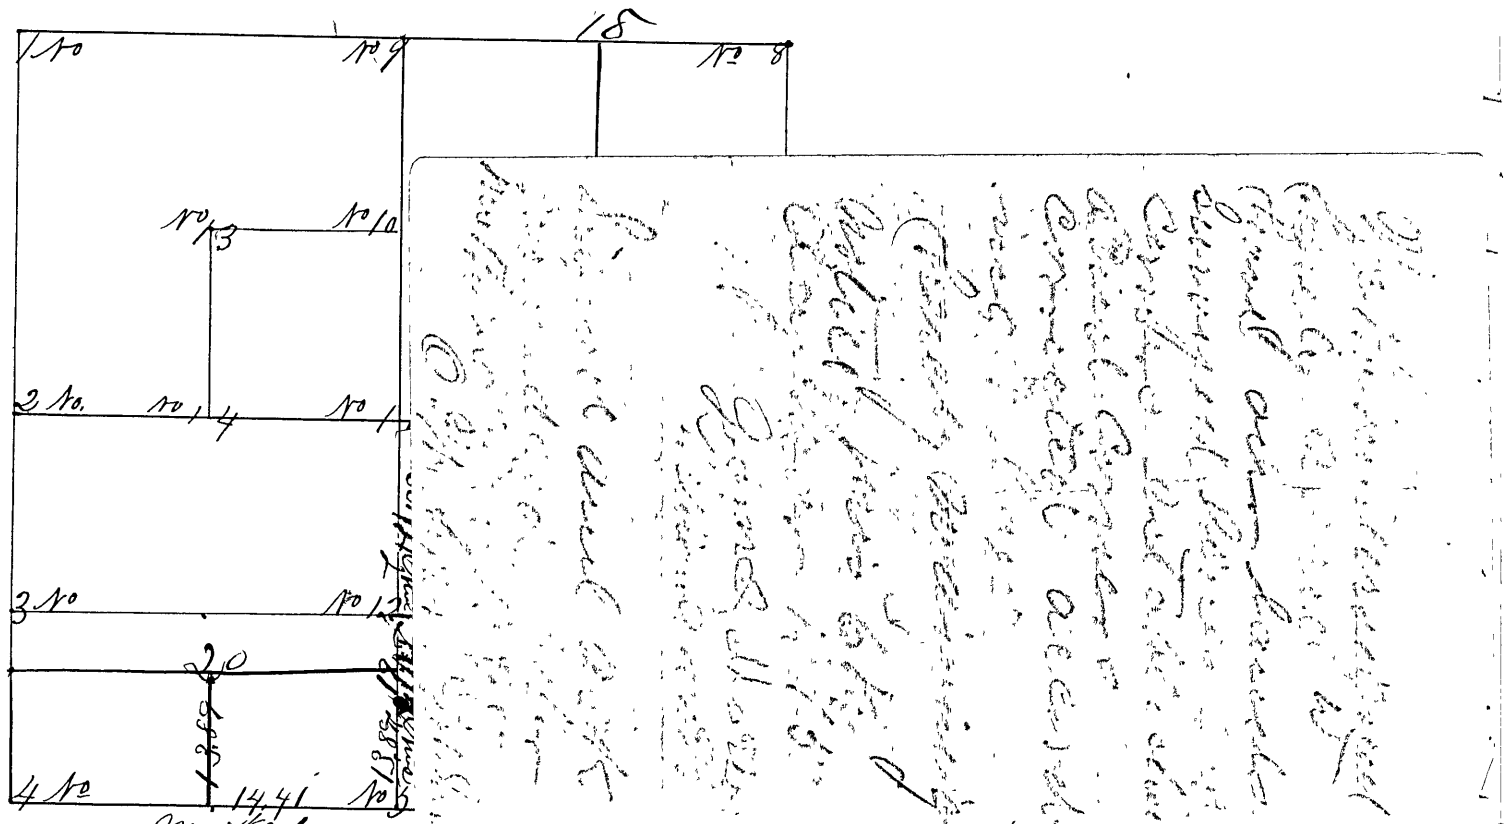

Corner No. 1 Sand Stone, S12 R6 R7 S11
" " W. Oak 15 N47 E 9 3/2 L.
" " Hickory 9 N66 W 81 "
Corner No. 2 Sand Stone marked 1/4 S
" " J. Oak 3 S86 E 15 "
" " Dd. 6 N75 W 114 "
Corner No. 3 Sand Stone marked 1/16 S
" J Oak 8 N86 W 37 "
" Dd 10 S41 E 68 "
" No. 4 Sand Stone marked S6 S7
" J Oak 8 N84 E 31 1/2 "
" B Oak 10 S40 W 33 "
" No. 5 Sand Stone marked 1/4 S.
" B. Oak 18 N52 E 79 "
" J Oak 25 N85 W 80 "
" No. 6 Sand Stone marked S5 S6 S7 S8
" J. Oak 4 S 81 1/2 W 46 "
" Dd. 4 S4 W 17 1/2 "
" No. 7 Sand Stone marked 1/16 S.
" (Prairie no bearings)
" No. 8 Sand Stone marked S5 S6
" Cherry 10 S44 E 29 "
" B. Oak 11 S46 W 52 "
" No. 9 Sand Stone marked 1/4 S.
" J Oak 4 North 39 1/2
" Dd — S21 W 32 "